Estimate for the work of providing and Laying 300mm dia RCC Np3 class sewer pipe line at Kammanhalli juntion (Empire Restaurant) up to Kullappa circle pertaining to AEE E-2-1 Sub Division.

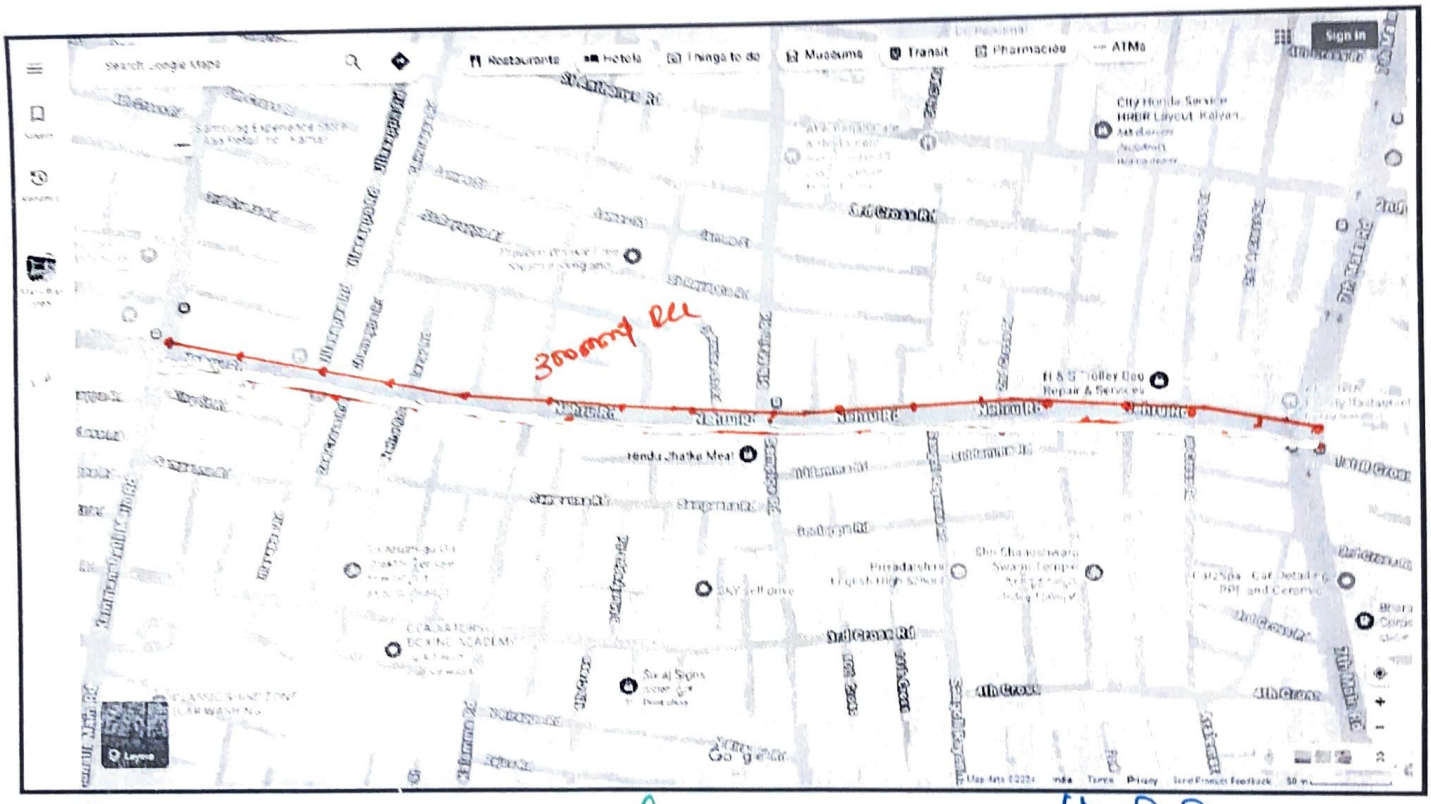

AE(HBR) AEE E2I EE E2